

MONUMENT RECORD
State of Indiana - County of Monroe

Section: 34

Township: 8 North


Range: 2 West

Corner ID: VanBu M-25

Monument Description & Remarks: 1" Steel Spike. Survey Sign 5ft above ground at pt. C

References On File: Matthew G. Badger survey, I-69 Section 4 Segment 7 (2011), on file in Recorder Office (IN2011010190) and Dustin Ballard survey, I-69 Section 4 (2011), on file in Recorder Office cabinet S2 envelope 45 and (IN2011008296)

RECOVERY TIE DRAWING
Field Book 45 Page No. 27

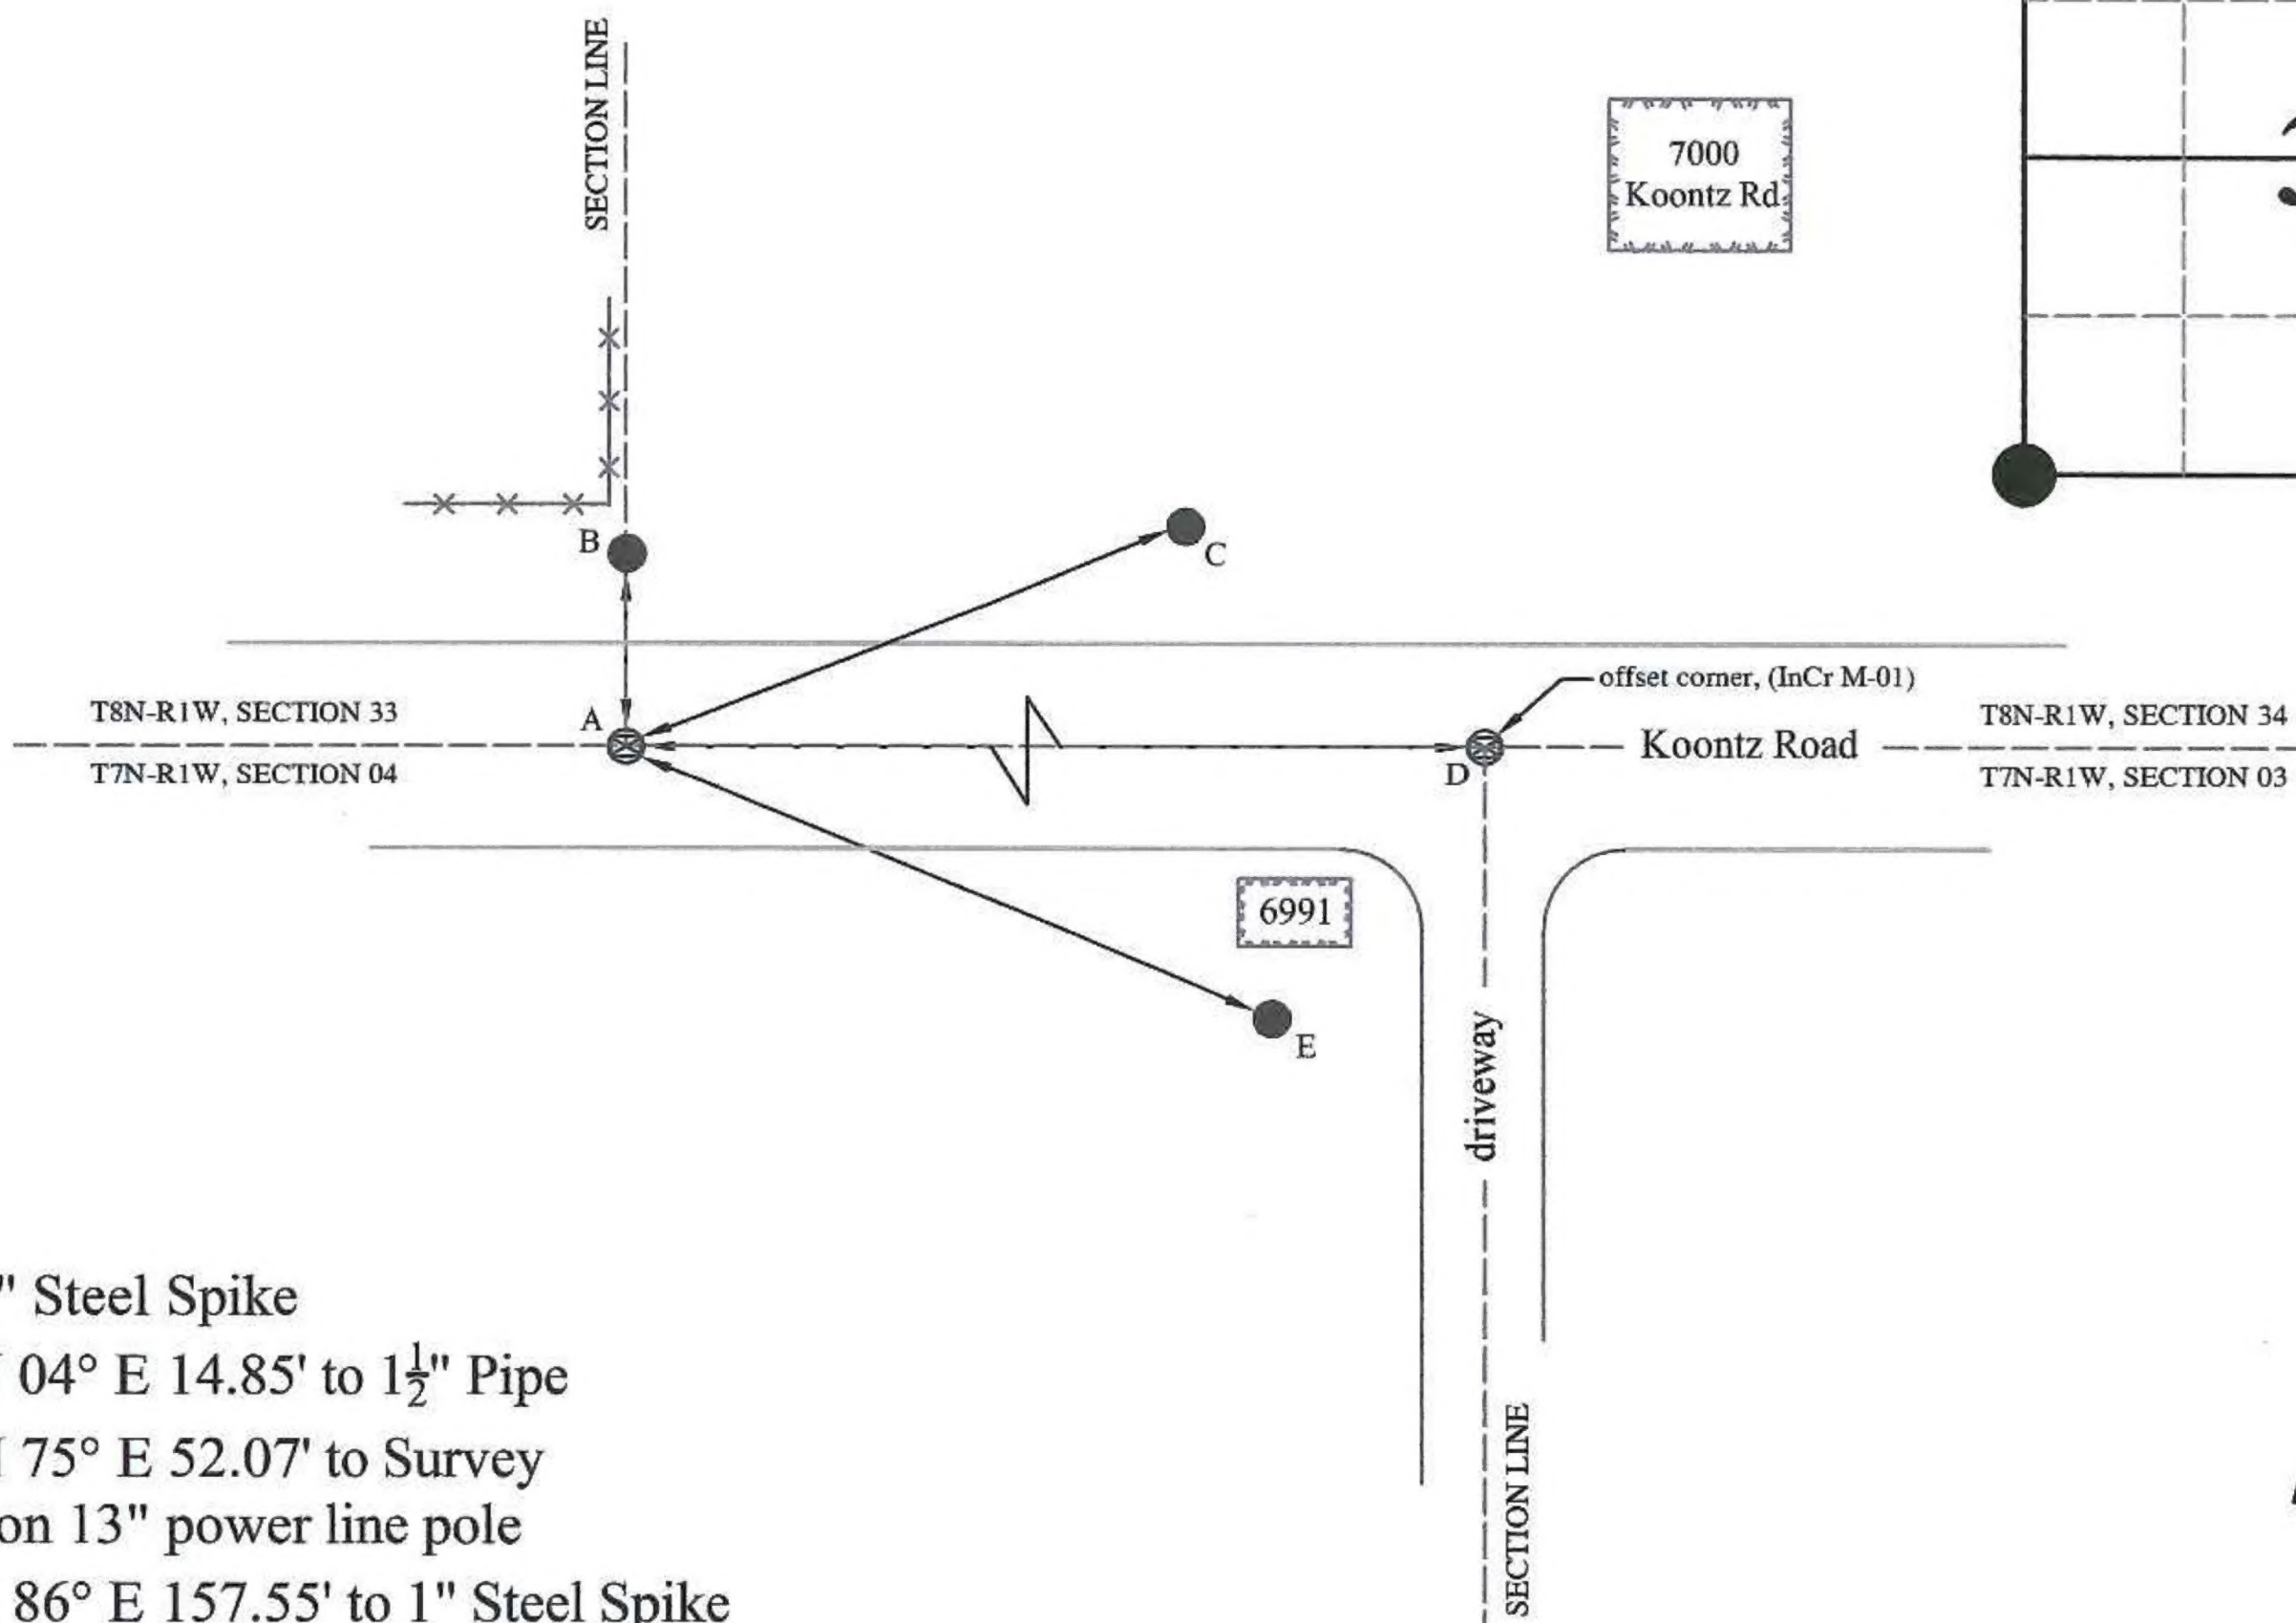

- A - 1" Steel Spike
- B - N 04° E 14.85' to 1½" Pipe
- C - N 75° E 52.07' to Survey Sign on 13" power line pole
- D - S 86° E 157.55' to 1" Steel Spike
- E - S 68° E 47.07' to MAG nail in 23" White Oak

Not To Scale
Compass Bearing Magnetic North

I, Kevin P. Enright, Monroe County Surveyor, hereby certify that this document was prepared under my direction in accordance with the provisions of section 36-2-12-11 of the Indiana Code; and the above data is given under my hand and seal this 13th day of June, 2011.



Administered by the Monroe County Surveyor Review Board

Date: 1-10-2012